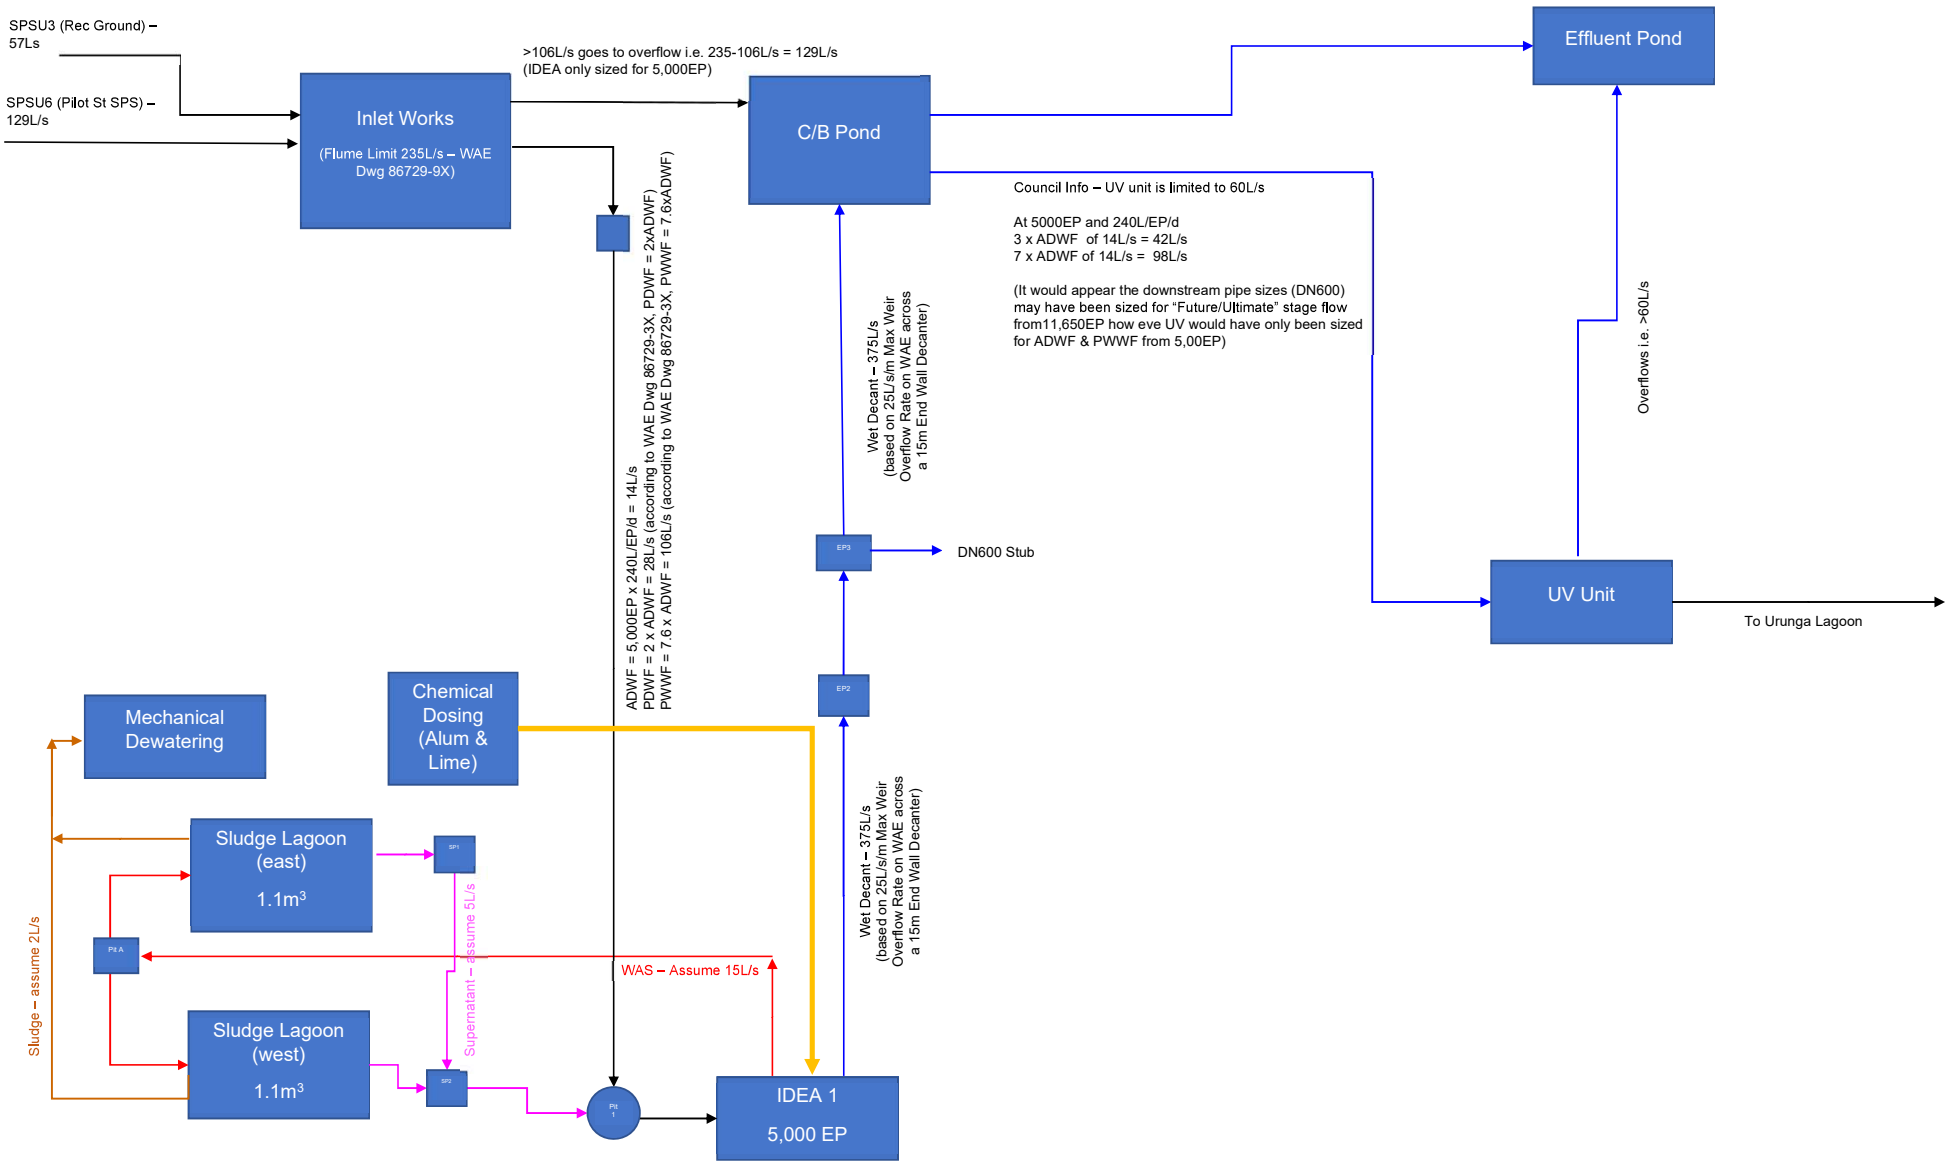

Figure 1-4	Current STP - Flow Schematic